City Code, Chapter 7A: GENERAL ZONING REGULATIONS
Appendix A
ILLUSTRATIONS OF BUILDABLE AREA STANDARDS AND MINIMUM CONSTRUCTION ELEVATIONS

This Appendix A consists of the following:

1. Illustration No. 1: Buildable Area Standards, Residential Use Optimum Lowest Floor Elevation, dated March 30, 1992

2. Illustration No. 2: Buildable Area Standards, Residential Use Typical Buildable Area, dated March 30, 1992 and revised June 2000

3. Illustration No. 3: Buildable Area Standards, Residential Use - Minimum Lowest Floor Elevation, dated March 30, 1992

4. Illustration No. 4: Driveway Specifications: Aprons – All Zones, dated March 30, 1992

5. Illustration No. 5: Driveway Specifications: Elevations, Grades, and Widths, dated June 5, 1997

6. Illustration No. 6: Typical Section @ Walkout , dated June 5, 1997

[Illustrations No. 4 and No. 5 were added to Appendix A by Ord. No. 91-2, effective June 12, 1992]

City Code, Chapter 7A: GENERAL ZONING REGULATIONS
Appendix A
ILLUSTRATIONS OF BUILDABLE AREA STANDARDS AND MINIMUM CONSTRUCTION ELEVATIONS

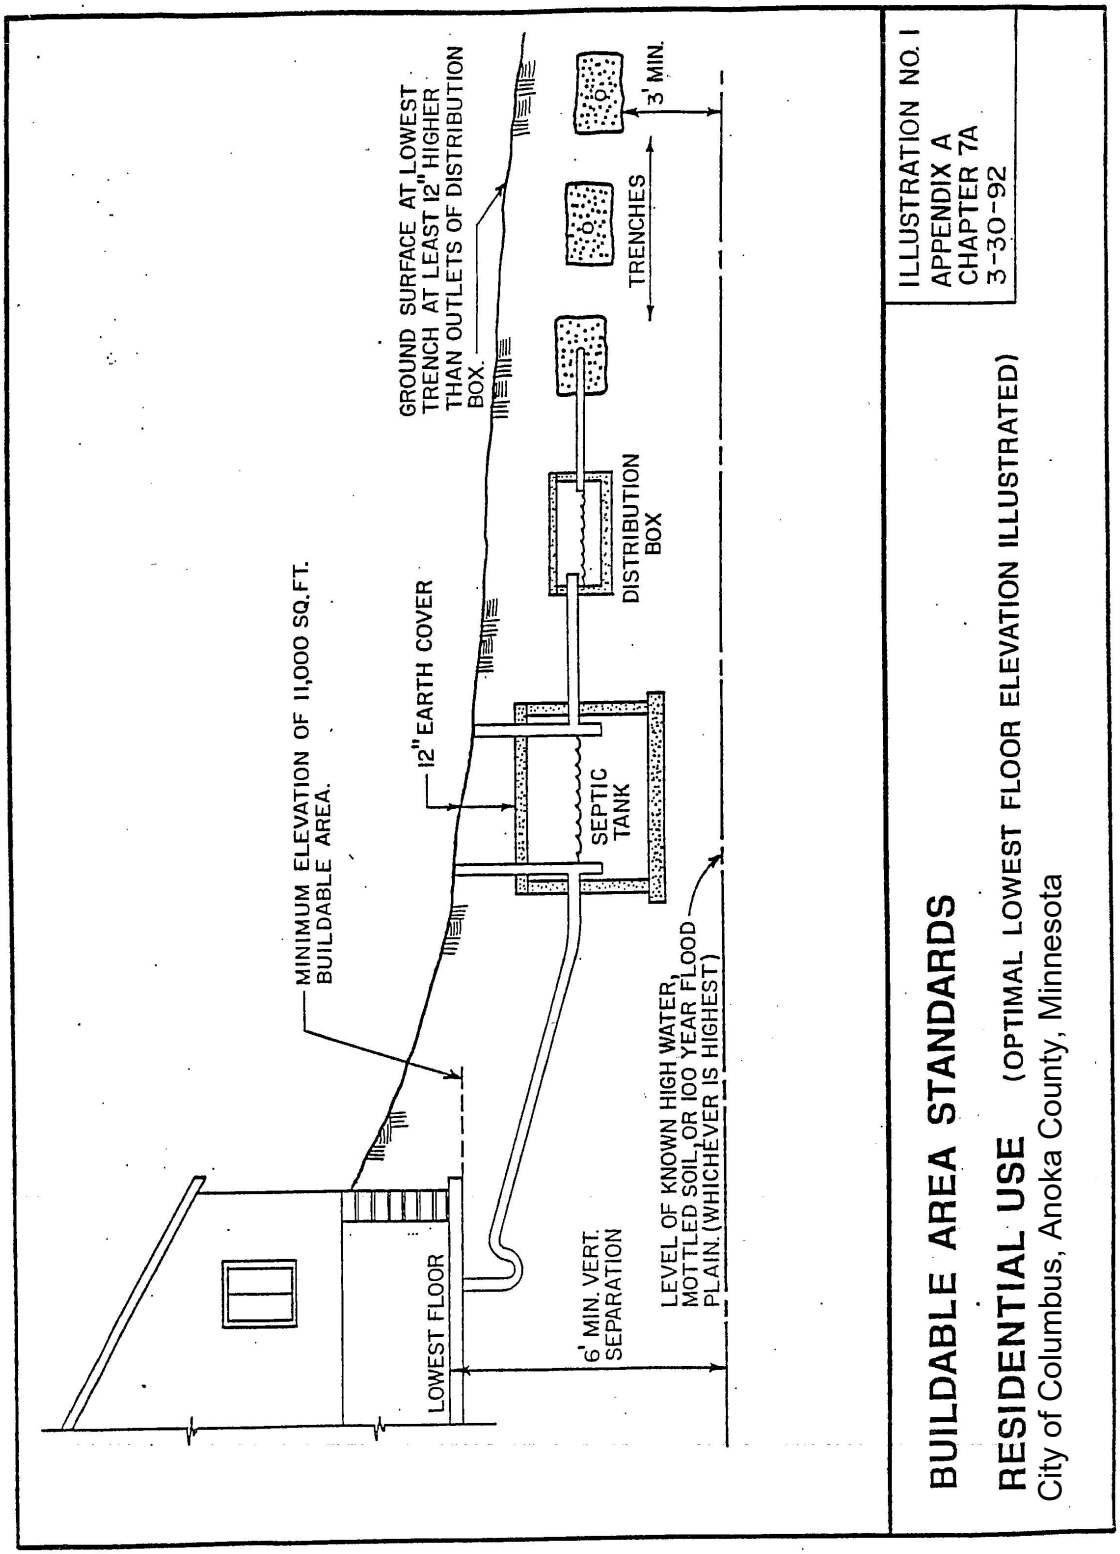

City Code, Chapter 7A: GENERAL ZONING REGULATIONS
Appendix A
ILLUSTRATIONS OF BUILDABLE AREA STANDARDS AND MINIMUM CONSTRUCTION ELEVATIONS

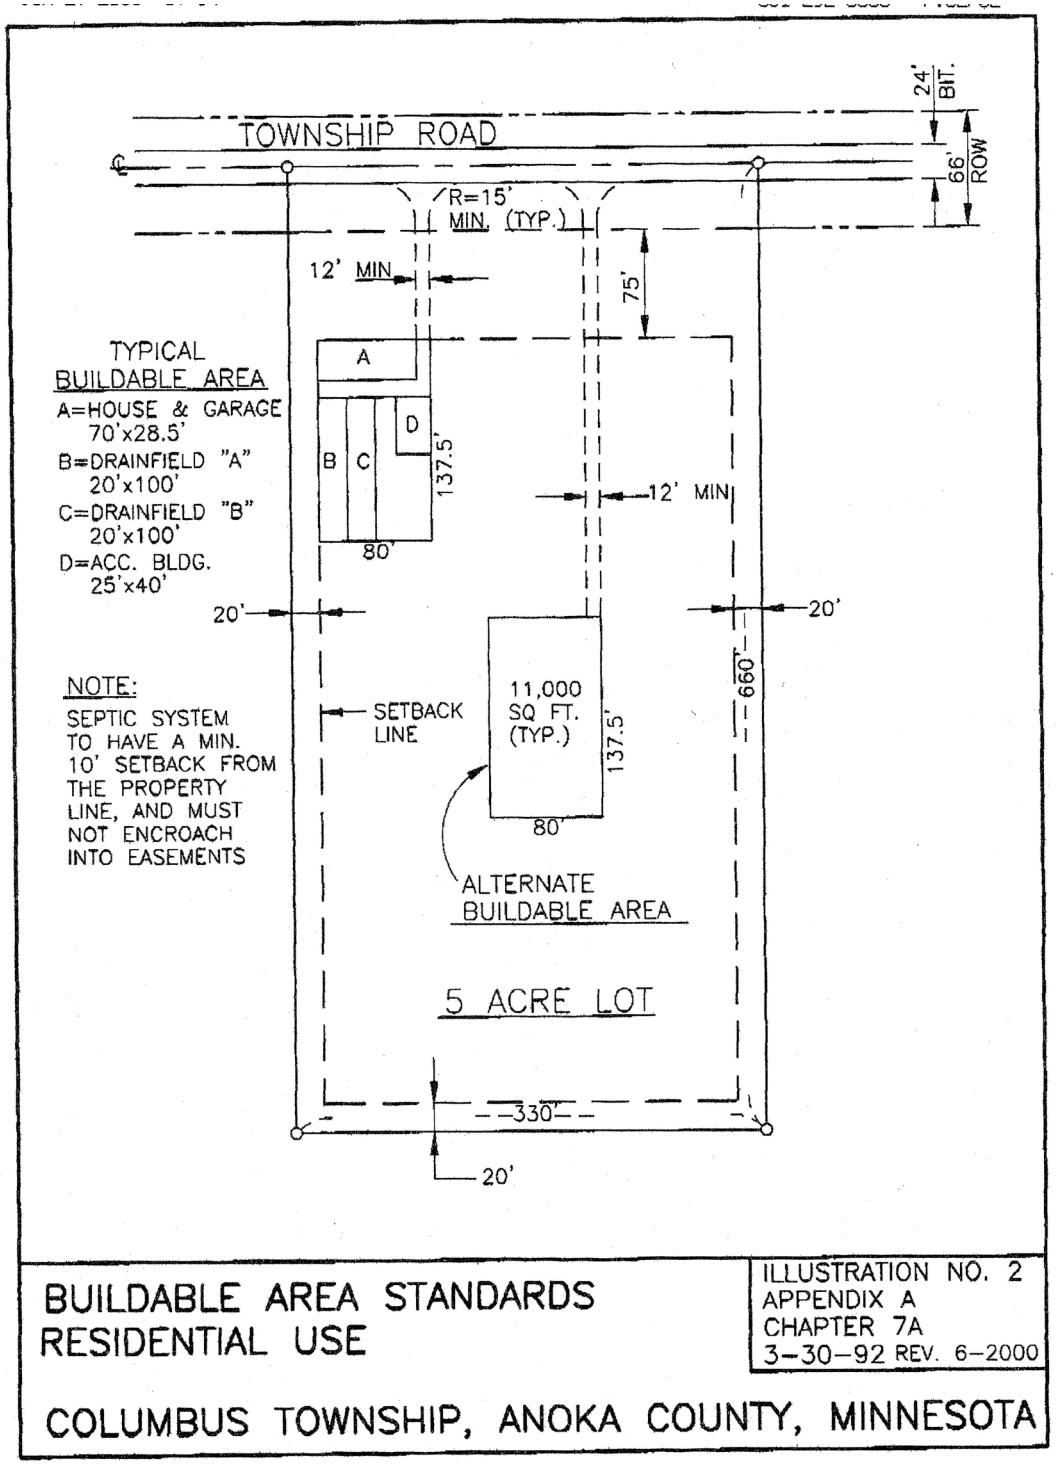

City Code, Chapter 7A: GENERAL ZONING REGULATIONS
Appendix A
ILLUSTRATIONS OF BUILDABLE AREA STANDARDS AND MINIMUM CONSTRUCTION ELEVATIONS

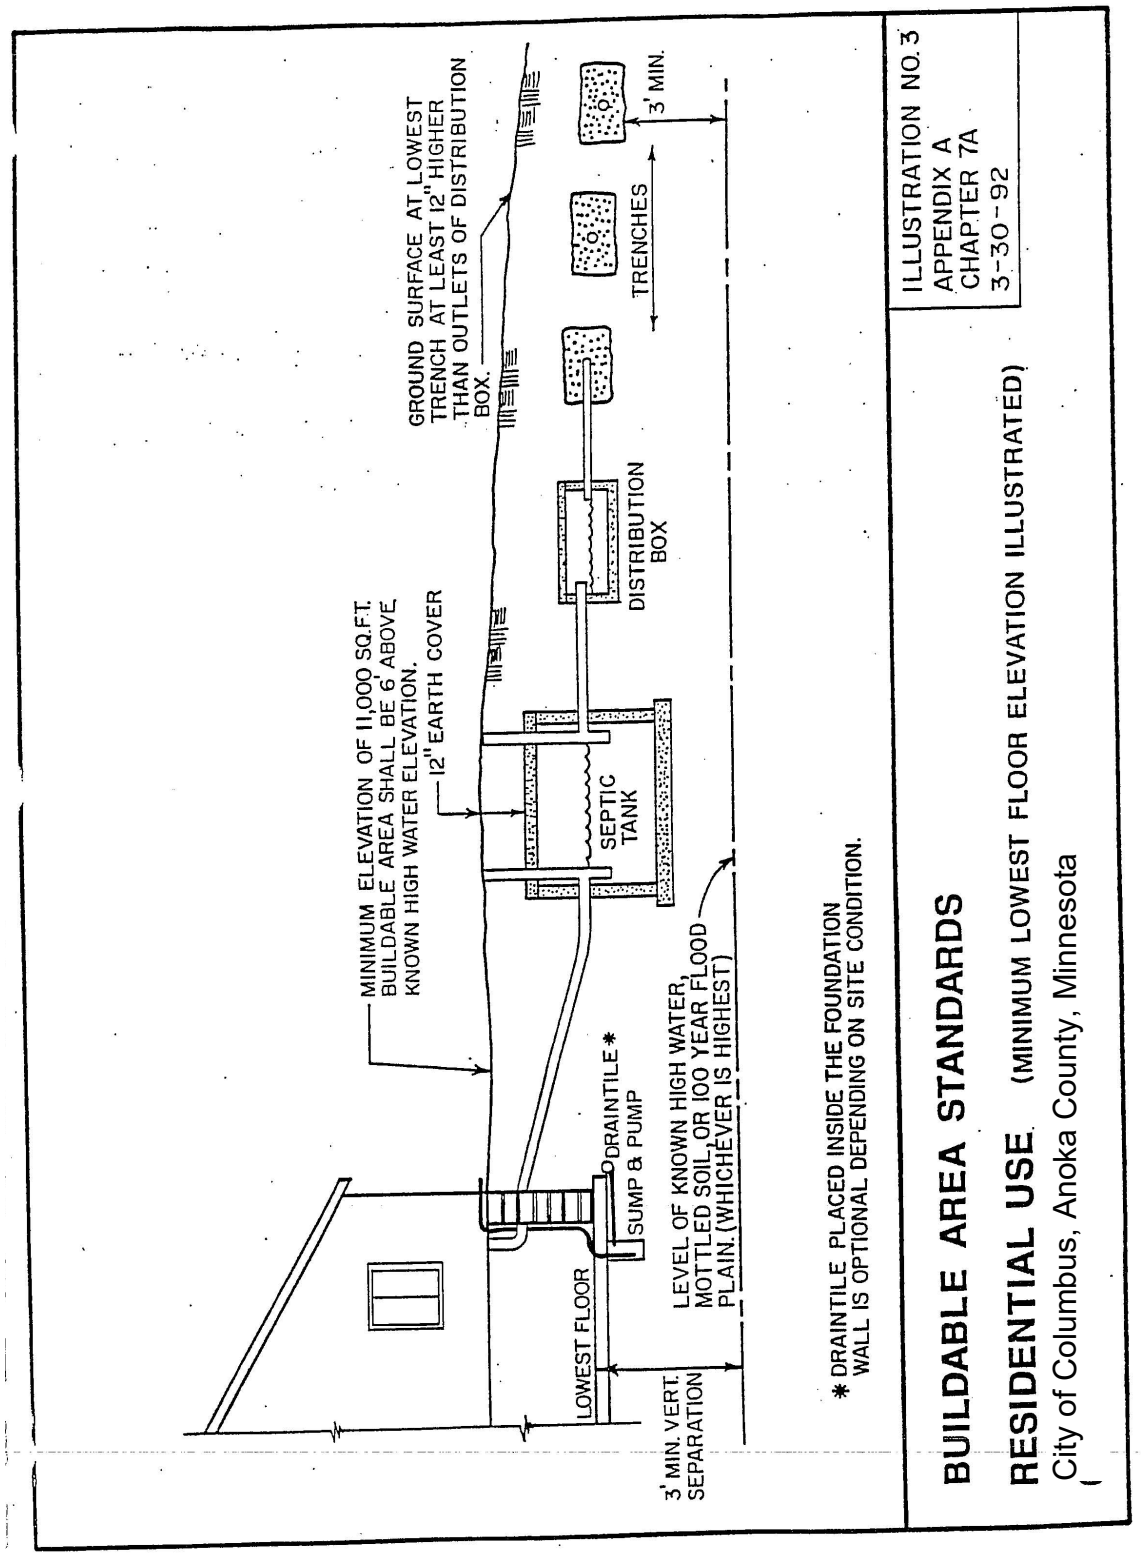

City Code, Chapter 7A: GENERAL ZONING REGULATIONS
Appendix A
ILLUSTRATIONS OF BUILDABLE AREA STANDARDS AND MINIMUM CONSTRUCTION ELEVATIONS

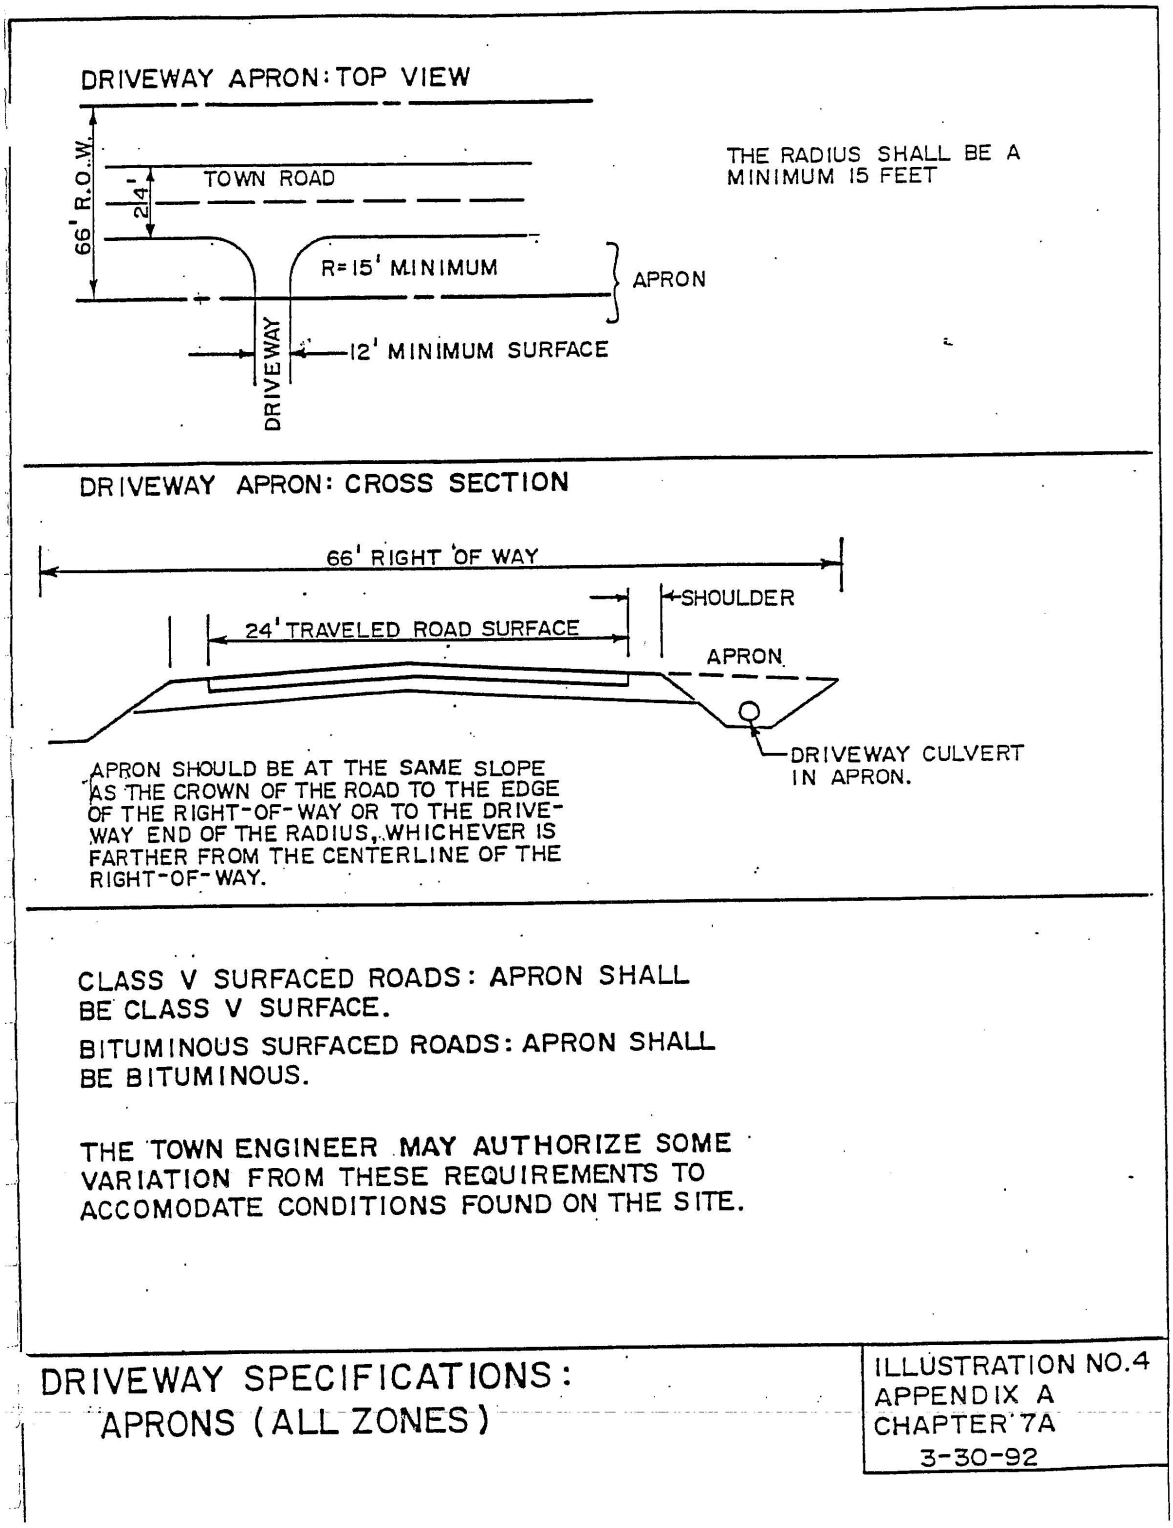

City Code, Chapter 7A: GENERAL ZONING REGULATIONS
Appendix A
ILLUSTRATIONS OF BUILDABLE AREA STANDARDS AND MINIMUM CONSTRUCTION ELEVATIONS

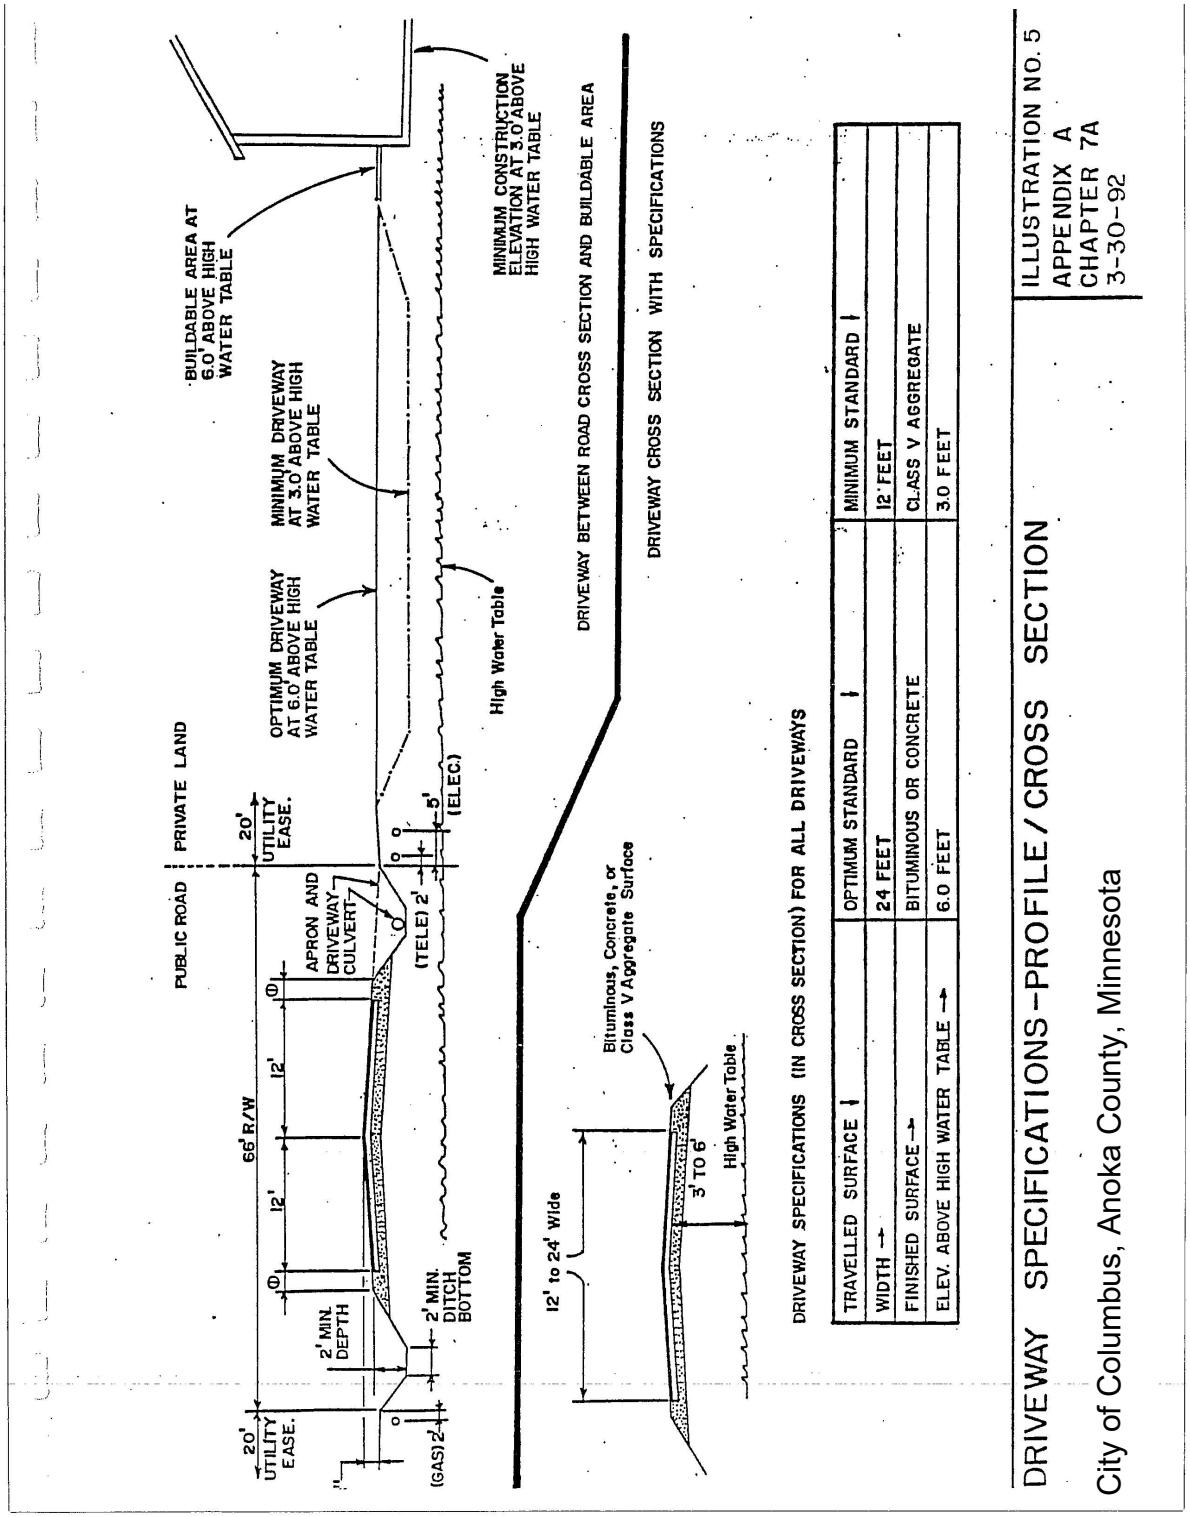

City Code, Chapter 7A: GENERAL ZONING REGULATIONS
Appendix A
ILLUSTRATIONS OF BUILDABLE AREA STANDARDS AND MINIMUM CONSTRUCTION ELEVATIONS

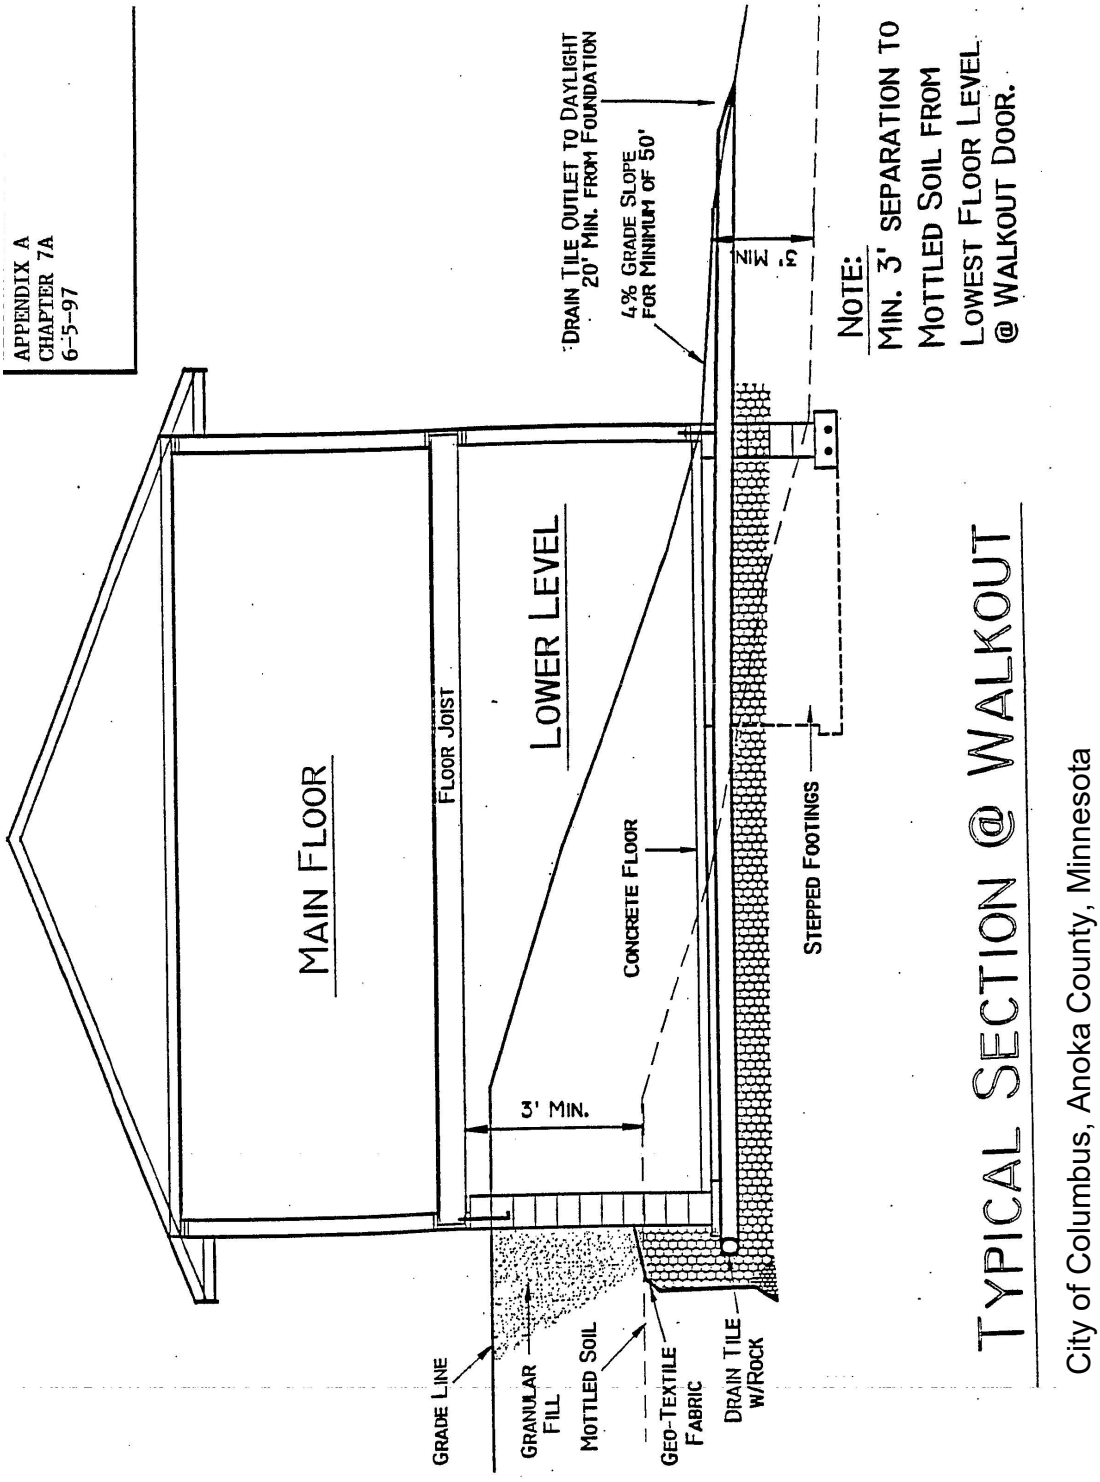

4841-1785-4487, v. 2